Yelahanka 5th Phase.

MEASUREMENT BOOK

Date	Full description, etc, of work	Dimensions				Contents	Reference to last Measurement
		Number	Length	Breadth	Depth		
1	2	3	4	5	6	7	8

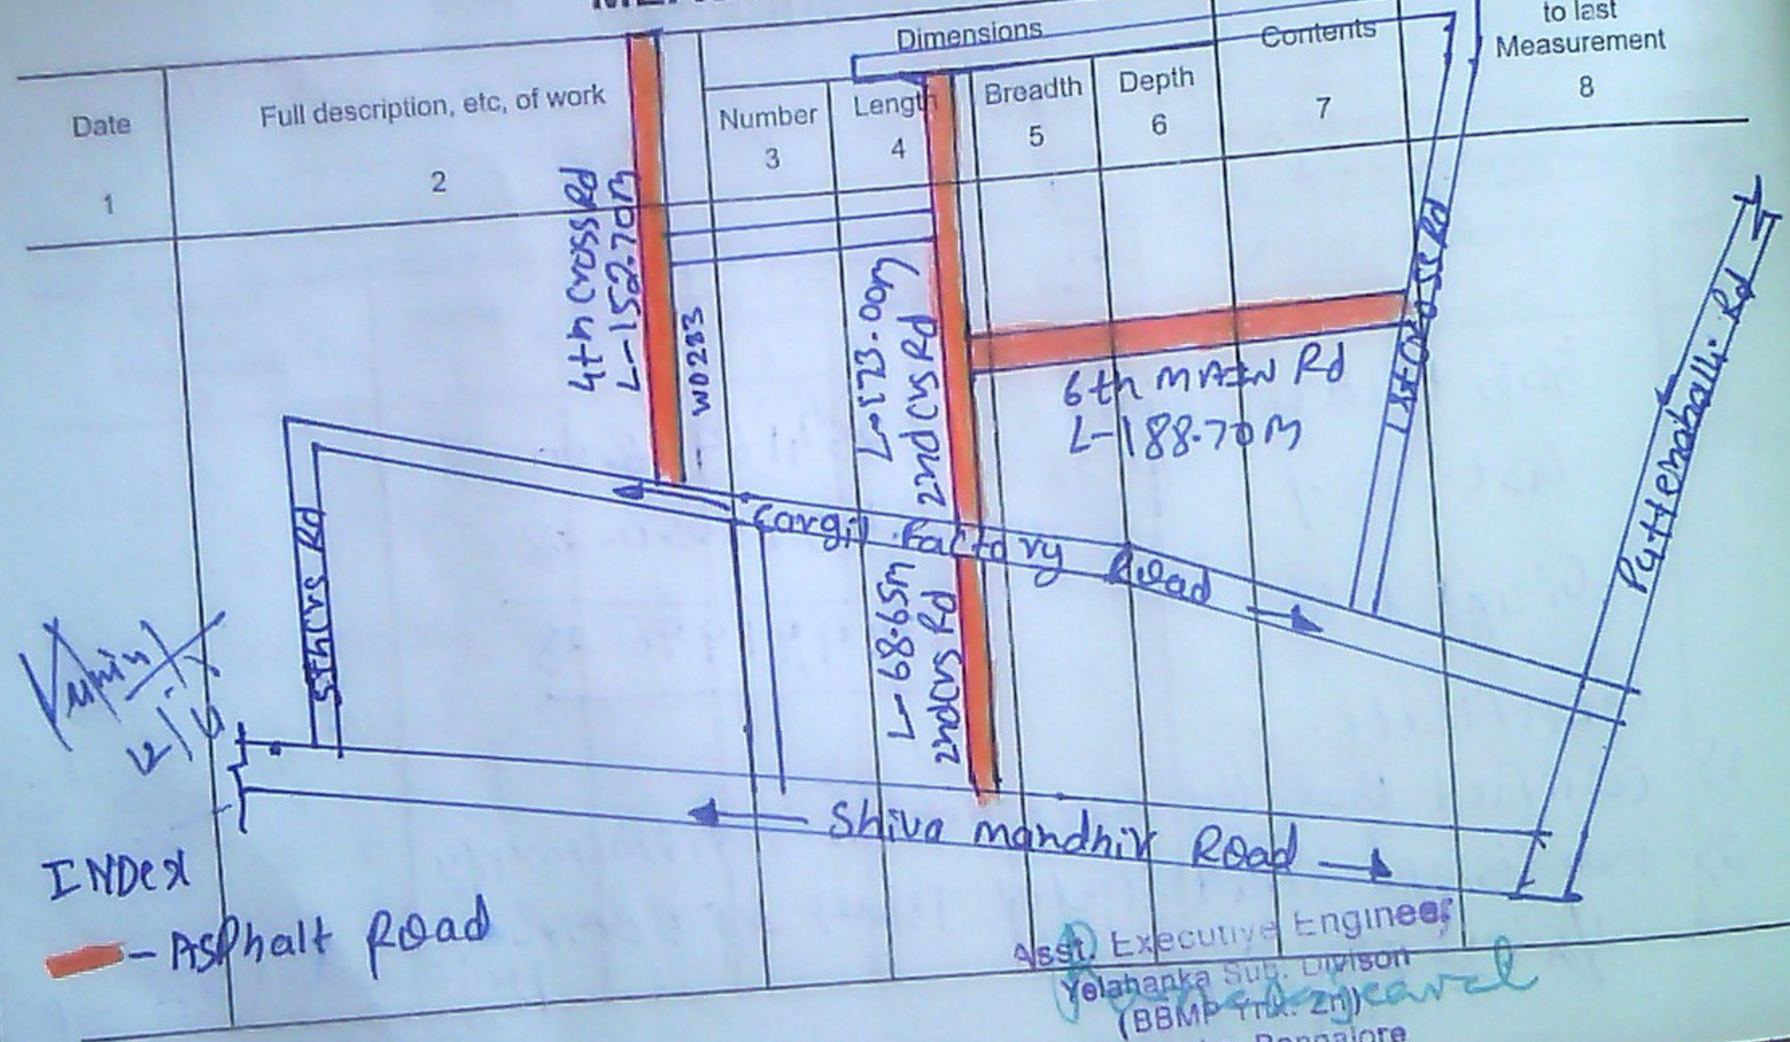

Asst. Executive Engineer
Yelahanka Sub. Division
(BBMP Yth. Zn)
Yelahanka, Bangalore

Serial No. .....
Name of work .....
Name of Contract
Date of commen

Date	Full
1	

Balaji layout

7N.

M. A. R. 57 (Rule 116) **No. E**

Measurement Book

586708

Serial No. .....

Name of work ..... From ..... To .....

Name of Contractor of nature of Agency.....

Date of commencement of work.....

Date	Full description, etc, of work	Dimensions				Contents	Reference to last Measurement
		Number	Length	Breadth	Depth		
1	2	3	4	5	6	7	8

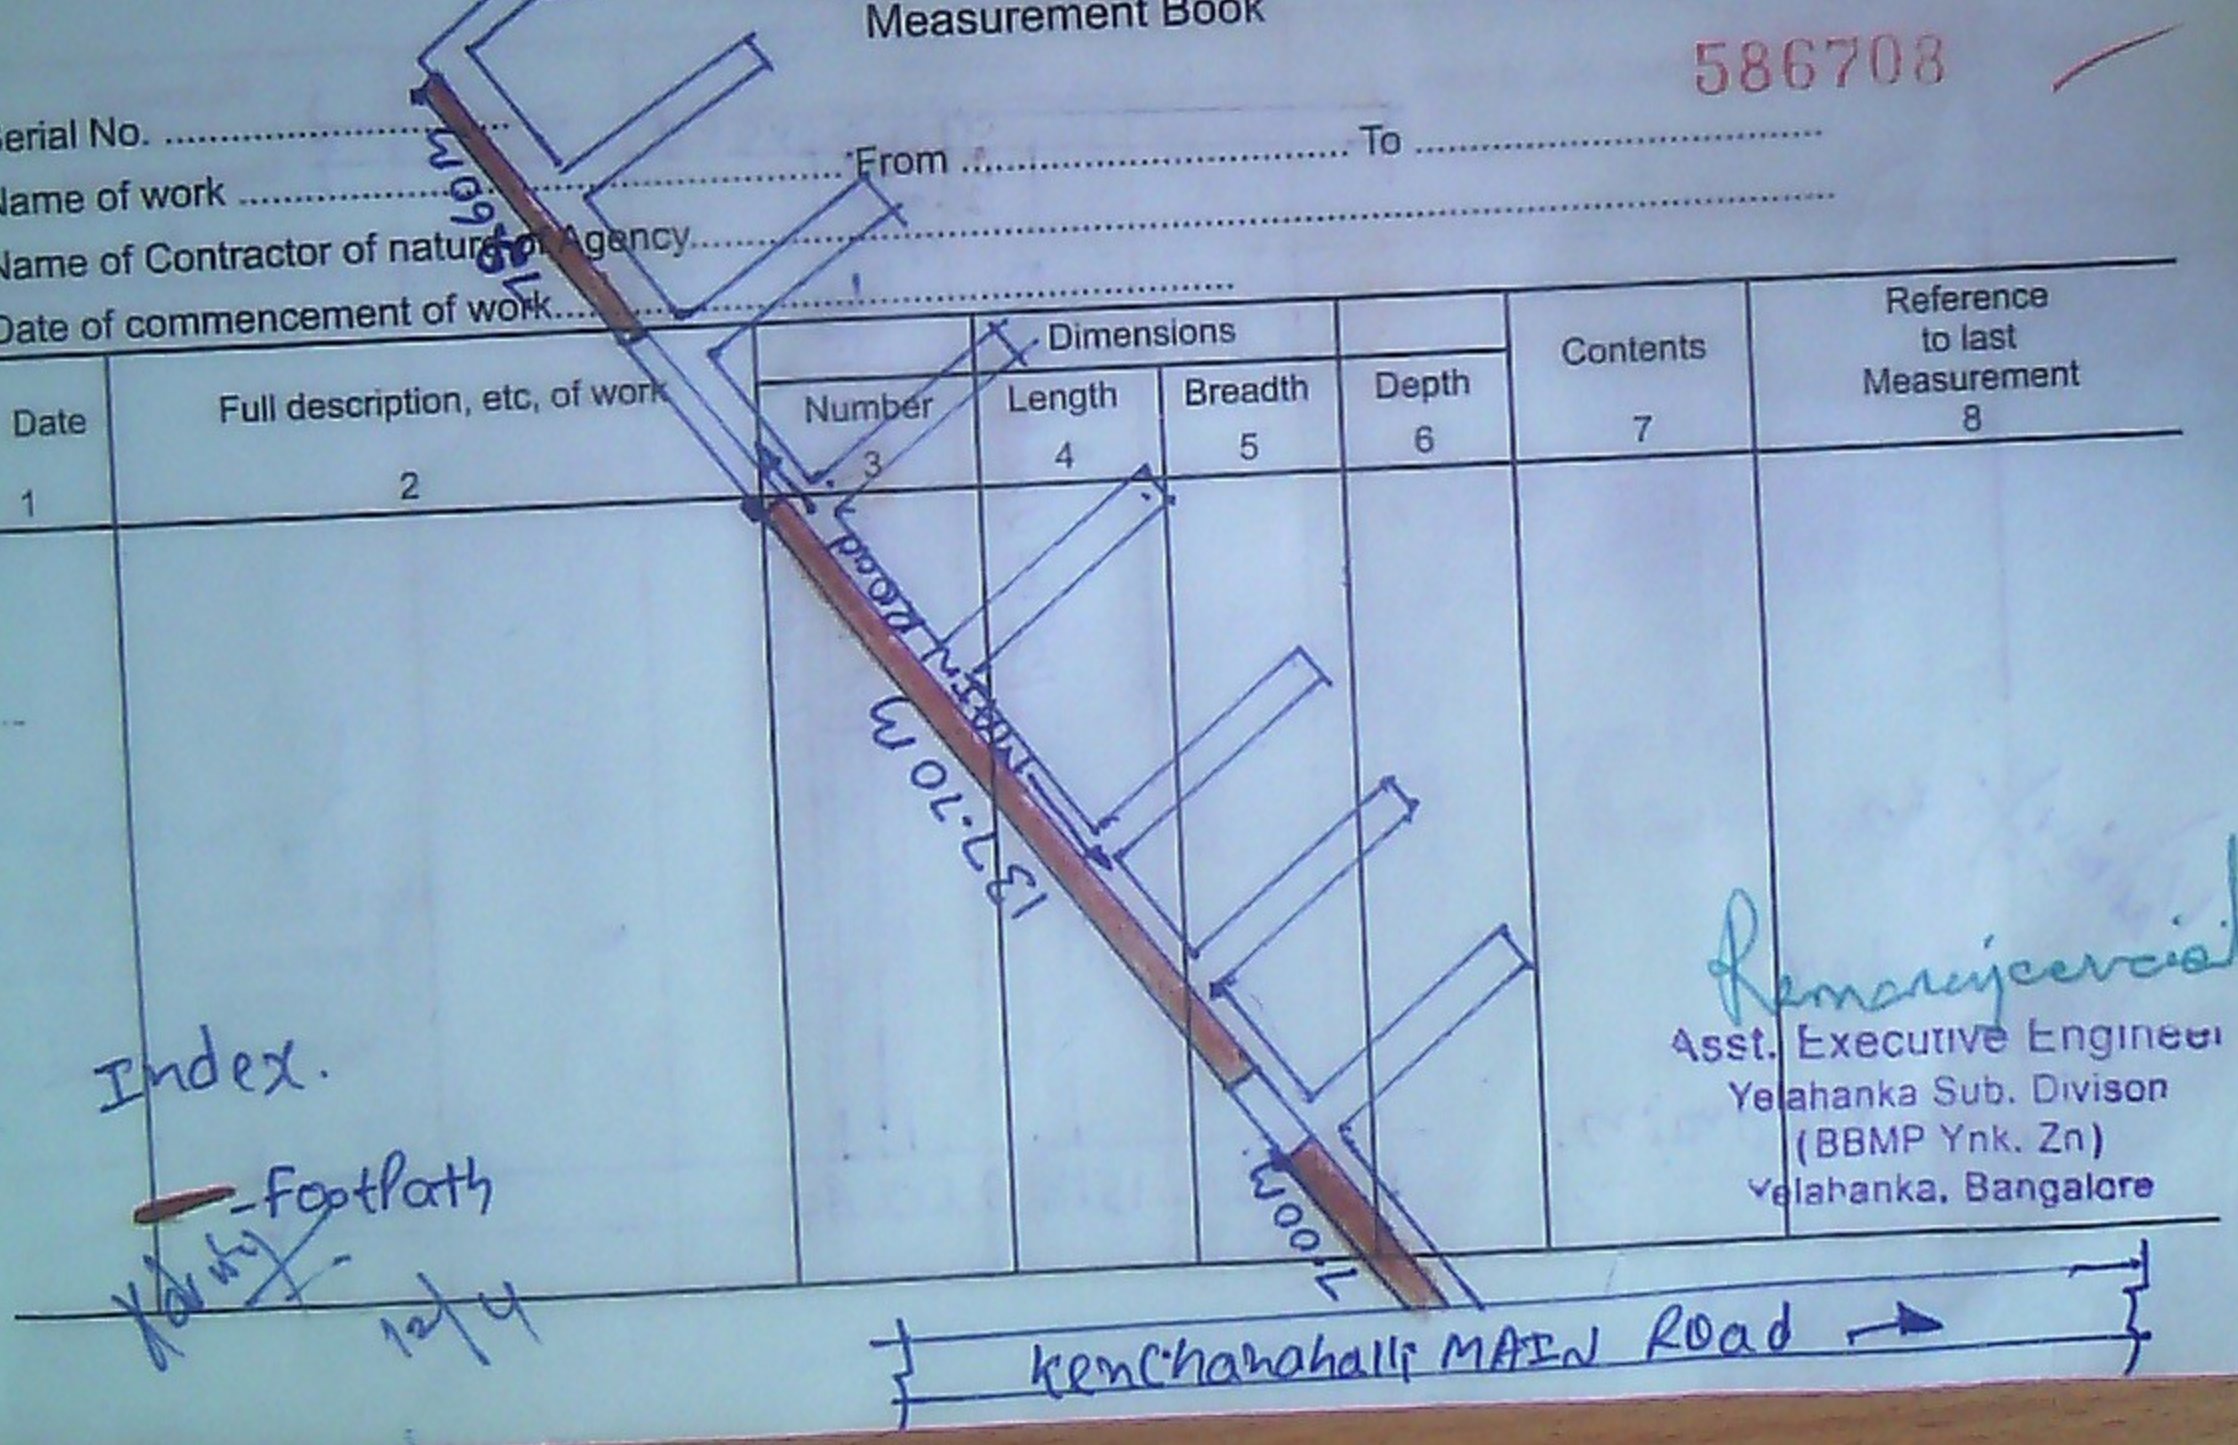

Asst. Executive Engineer
Yelahanka Sub. Divison
(BBMP Ynk. Zn)
Yelahanka, Bangalore

A-Sector

MEASUREMENT BOOK

Date	Full description, etc, of work	Dimensions: Number	Length	Breadth	Depth	Contents	Reference to last Measurement
1	2	3	4	5	6	7	8
			25.80				

4N.

6th A main Rd

7th A main Rd.

1 → 29.00 m

Kalmane

Index

- RCC drain.

15th A Crs Rd

Ramarajcerd

Asst. Executive Engineer
Yelahanka Sub. Divison
(BBMP Ynk. Zn)
Yelahanka, Bangalore

Serial No. .....
Name of work .....
Name of Contractor o
Date of commencem

Date	Full desc
1	

Index

- Cobble
th

Yelahanka 5th Phase

M. A. R. 57 (Rule 116) No. E

Measurement Book

586709

Serial No. .....

Name of work ..... From ..... To .....

Name of Contractor of nature of Agency.....

Date of commencement of work.....

Date	Full description, etc, of work	Number	Dimensions Length	Breadth	Depth	Contents	Reference to last Measurement
1	2	3	4	5	6	7	8
					7.30m x 2.20m		
	Park.		12.30m x 7.40m			Sampige Apartment	
	Index - Cobble 75mm thick.						
	4th Cross Rd						

Asst. Executive Engineer
Yelahanka Sub. Divison
(BBMP Ynk. Zn)
Yelahanka, Bangalore

Yelahanka 5th Phase

MEASUREMENT BOOK

Date	Full description, etc, of work	Dimensions				Contents	Reference to last Measurement
		Number	Length	Breadth	Depth		
1	2	3	4	5	6	7	8
	Cargil Factory Road Frontside					Cargil Factory Road	
	15.80M X 3.50M						
	1/2 (1.9 X 2.2M)						
	13.80 X 9.10M		3.30M, 9.10M				
	5.10 X 1.70M						
	2nd Cross Road						4th Cross Rd
	4.50 X 5.50						
	Part-E						
	Part-D 13.20 X 4.50M						
	Part-A 22.20 X 6.45M						
	Part-B 9.3 X 1.5						
	Index.						
	- kerbstone						
	Cobble 75mm thick						

Ramesh Gowda

Asst. Executive Engineer
Yelahanka Sub. Divison
(BBMP Ynk. Zn)

Serial No. .....
Name of work .....
Name of Contrac
Date of commen

Date	Full
1	
	Schools building

Govt School Anathapura.

M. A. R. 57 (Rule 116) No. E

Measurement Book

Part-E. 586710 S.R. 21.20m

School building

Serial No. .....

Name of work .....

Name of Contractor or nature of Agency .....

Date of commencement of work .....

From ..... To .....

Date	Full description, etc. of work	Number	Dimensions: Length	Breadth	Depth	Contents	Reference to last Measurement
1	2	3	4	5	6	7	

School building

8.40m

8-1*8.40m

11.60m

15.60m

Part-D

26.40m * 15.50m

19.40m

28.10m

Part-C

23.50m * 5.30m

Part-B

24.80m * 6.70m

3.40m

Part-A

21.95m * 7.10m

14.20m

13.80m.

Aralikatte.

Gate

1.55 * 4.35m

Gate.

Asst. Executive Engineer
Yelahanka Sub. Divison
(BBMP Ynk. Zn)
Yelahanka, Bangalore

- Kelb stone
- Cobblestone
- ~~designed~~ Tiles

7N

MEASUREMENT BOOK Kondappa layout

7N

vinayaka layout

Date	Full description, etc, of work	Dimensions: Number	Length	Breadth	Depth	Contents	Reference to last Measurement
1	2	3	4	5	6		8

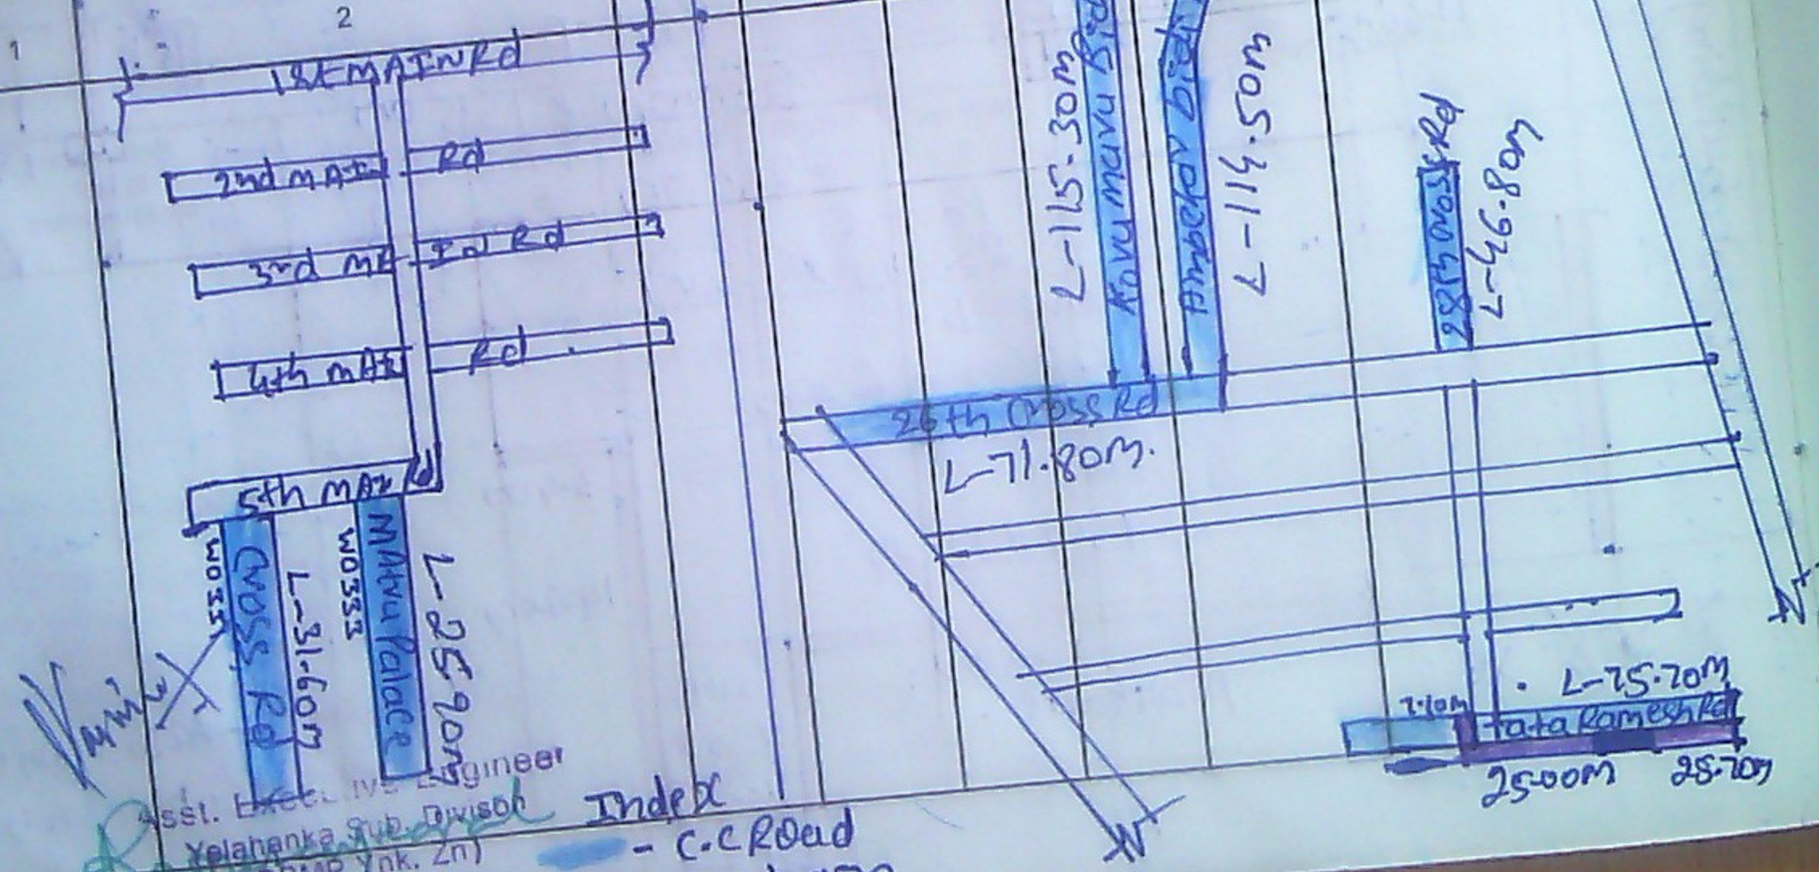

Asst. Executive Engineer
Yelahanka Sub. Divison
(BBMP Ynk. Zn)
Yelahanka, Bangalore

Serial No. .....
Name of work .....
Name of Contract
Date of commenc

Date	Full
1	

Kondappa layout

FM

M. A. R. 57 (Rule 116) No. E

Measurement Book

586711

Serial No. .....

Name of work ..... From ..... To .....

Name of Contractor of nature of Agency.....

Date of commencement of work.....

Date	Full description, etc, of work	Number	Dimensions: Length	Dimensions: Breadth	Dimensions: Depth	Contents	Reference to last Measurement
1	2	3	4	5	6	7	8

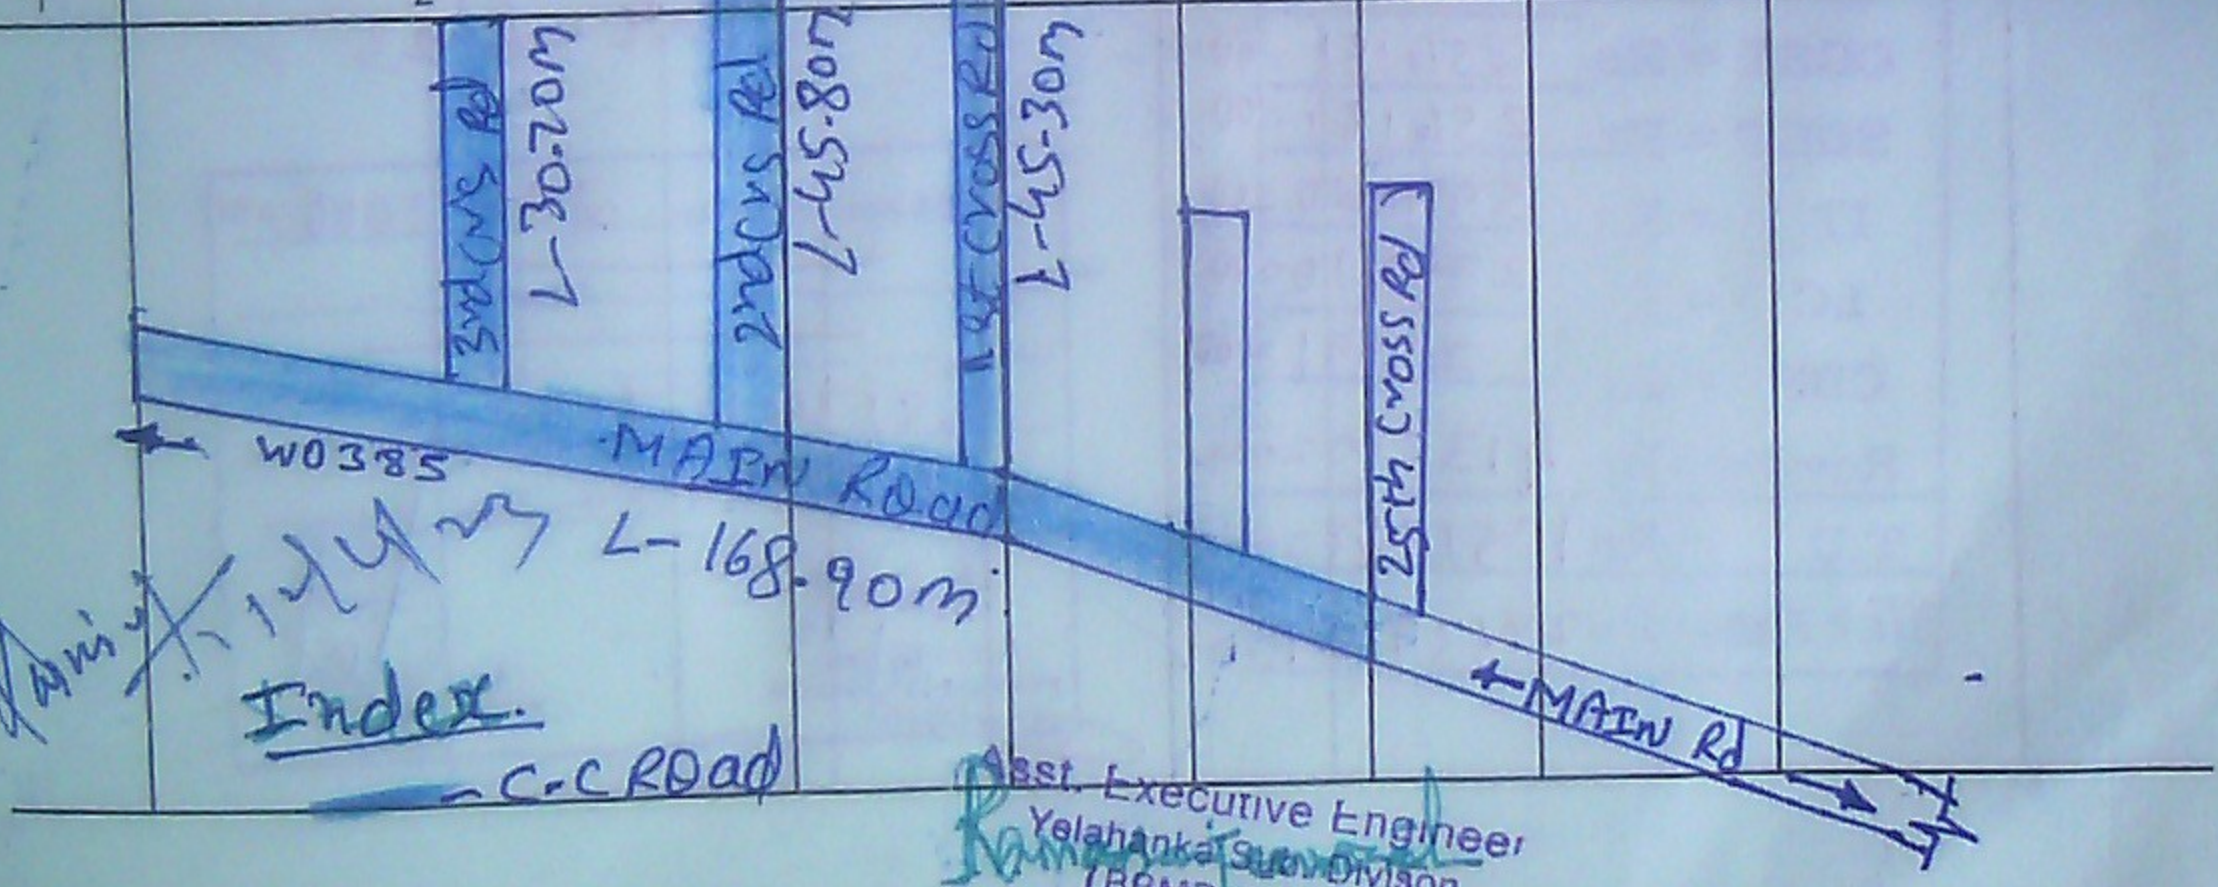

Asst. Executive Engineer
Yelahanka Sub Division
(BBMP Ynk Z-)